



WOOD CASEWORK SYSTEM

SCALE: 1" = 1'-0"


WOOD FLOOR - MOUNTED BASE CABINETS

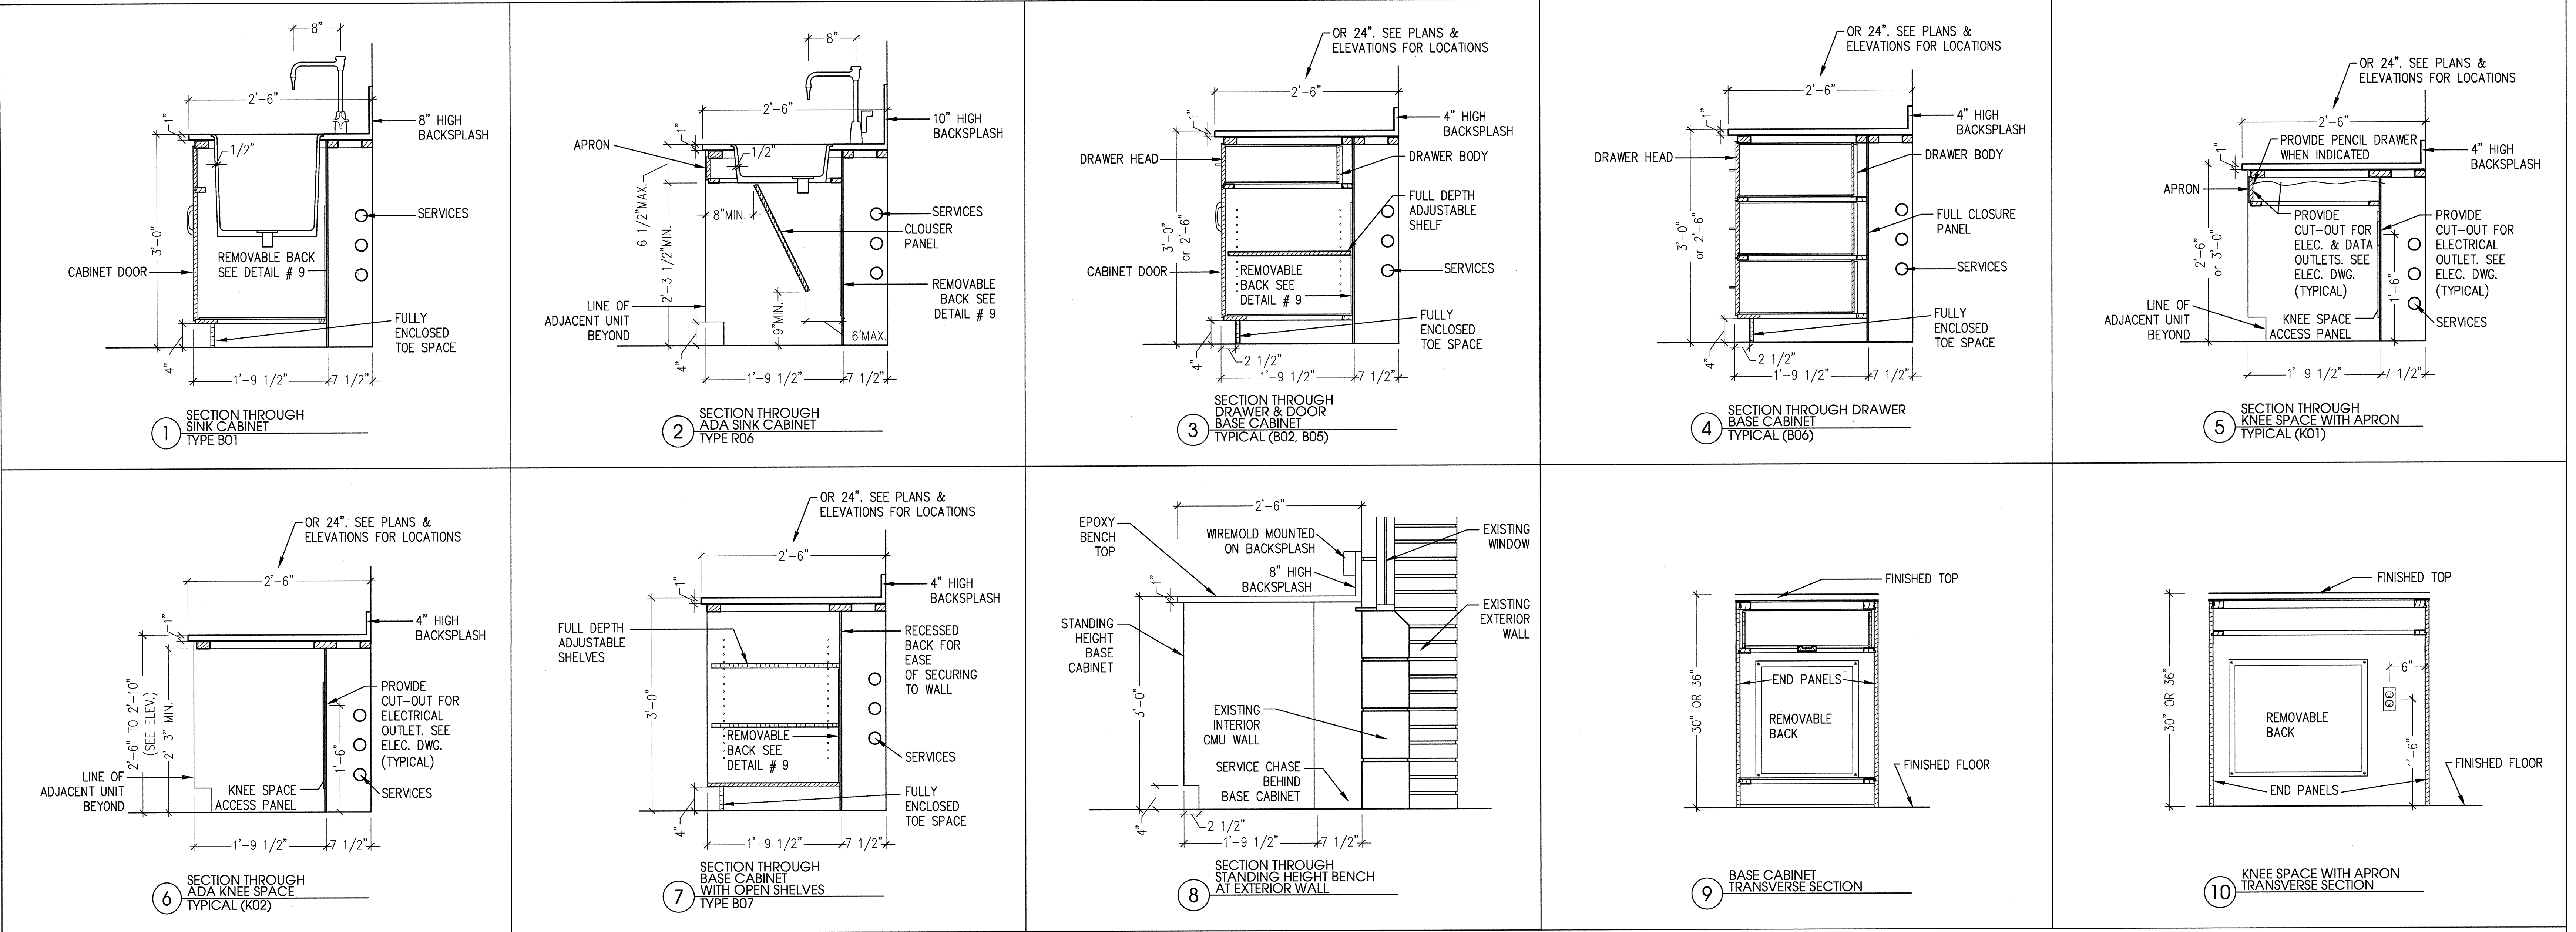


WOOD FULL HEIGHT CABINETS

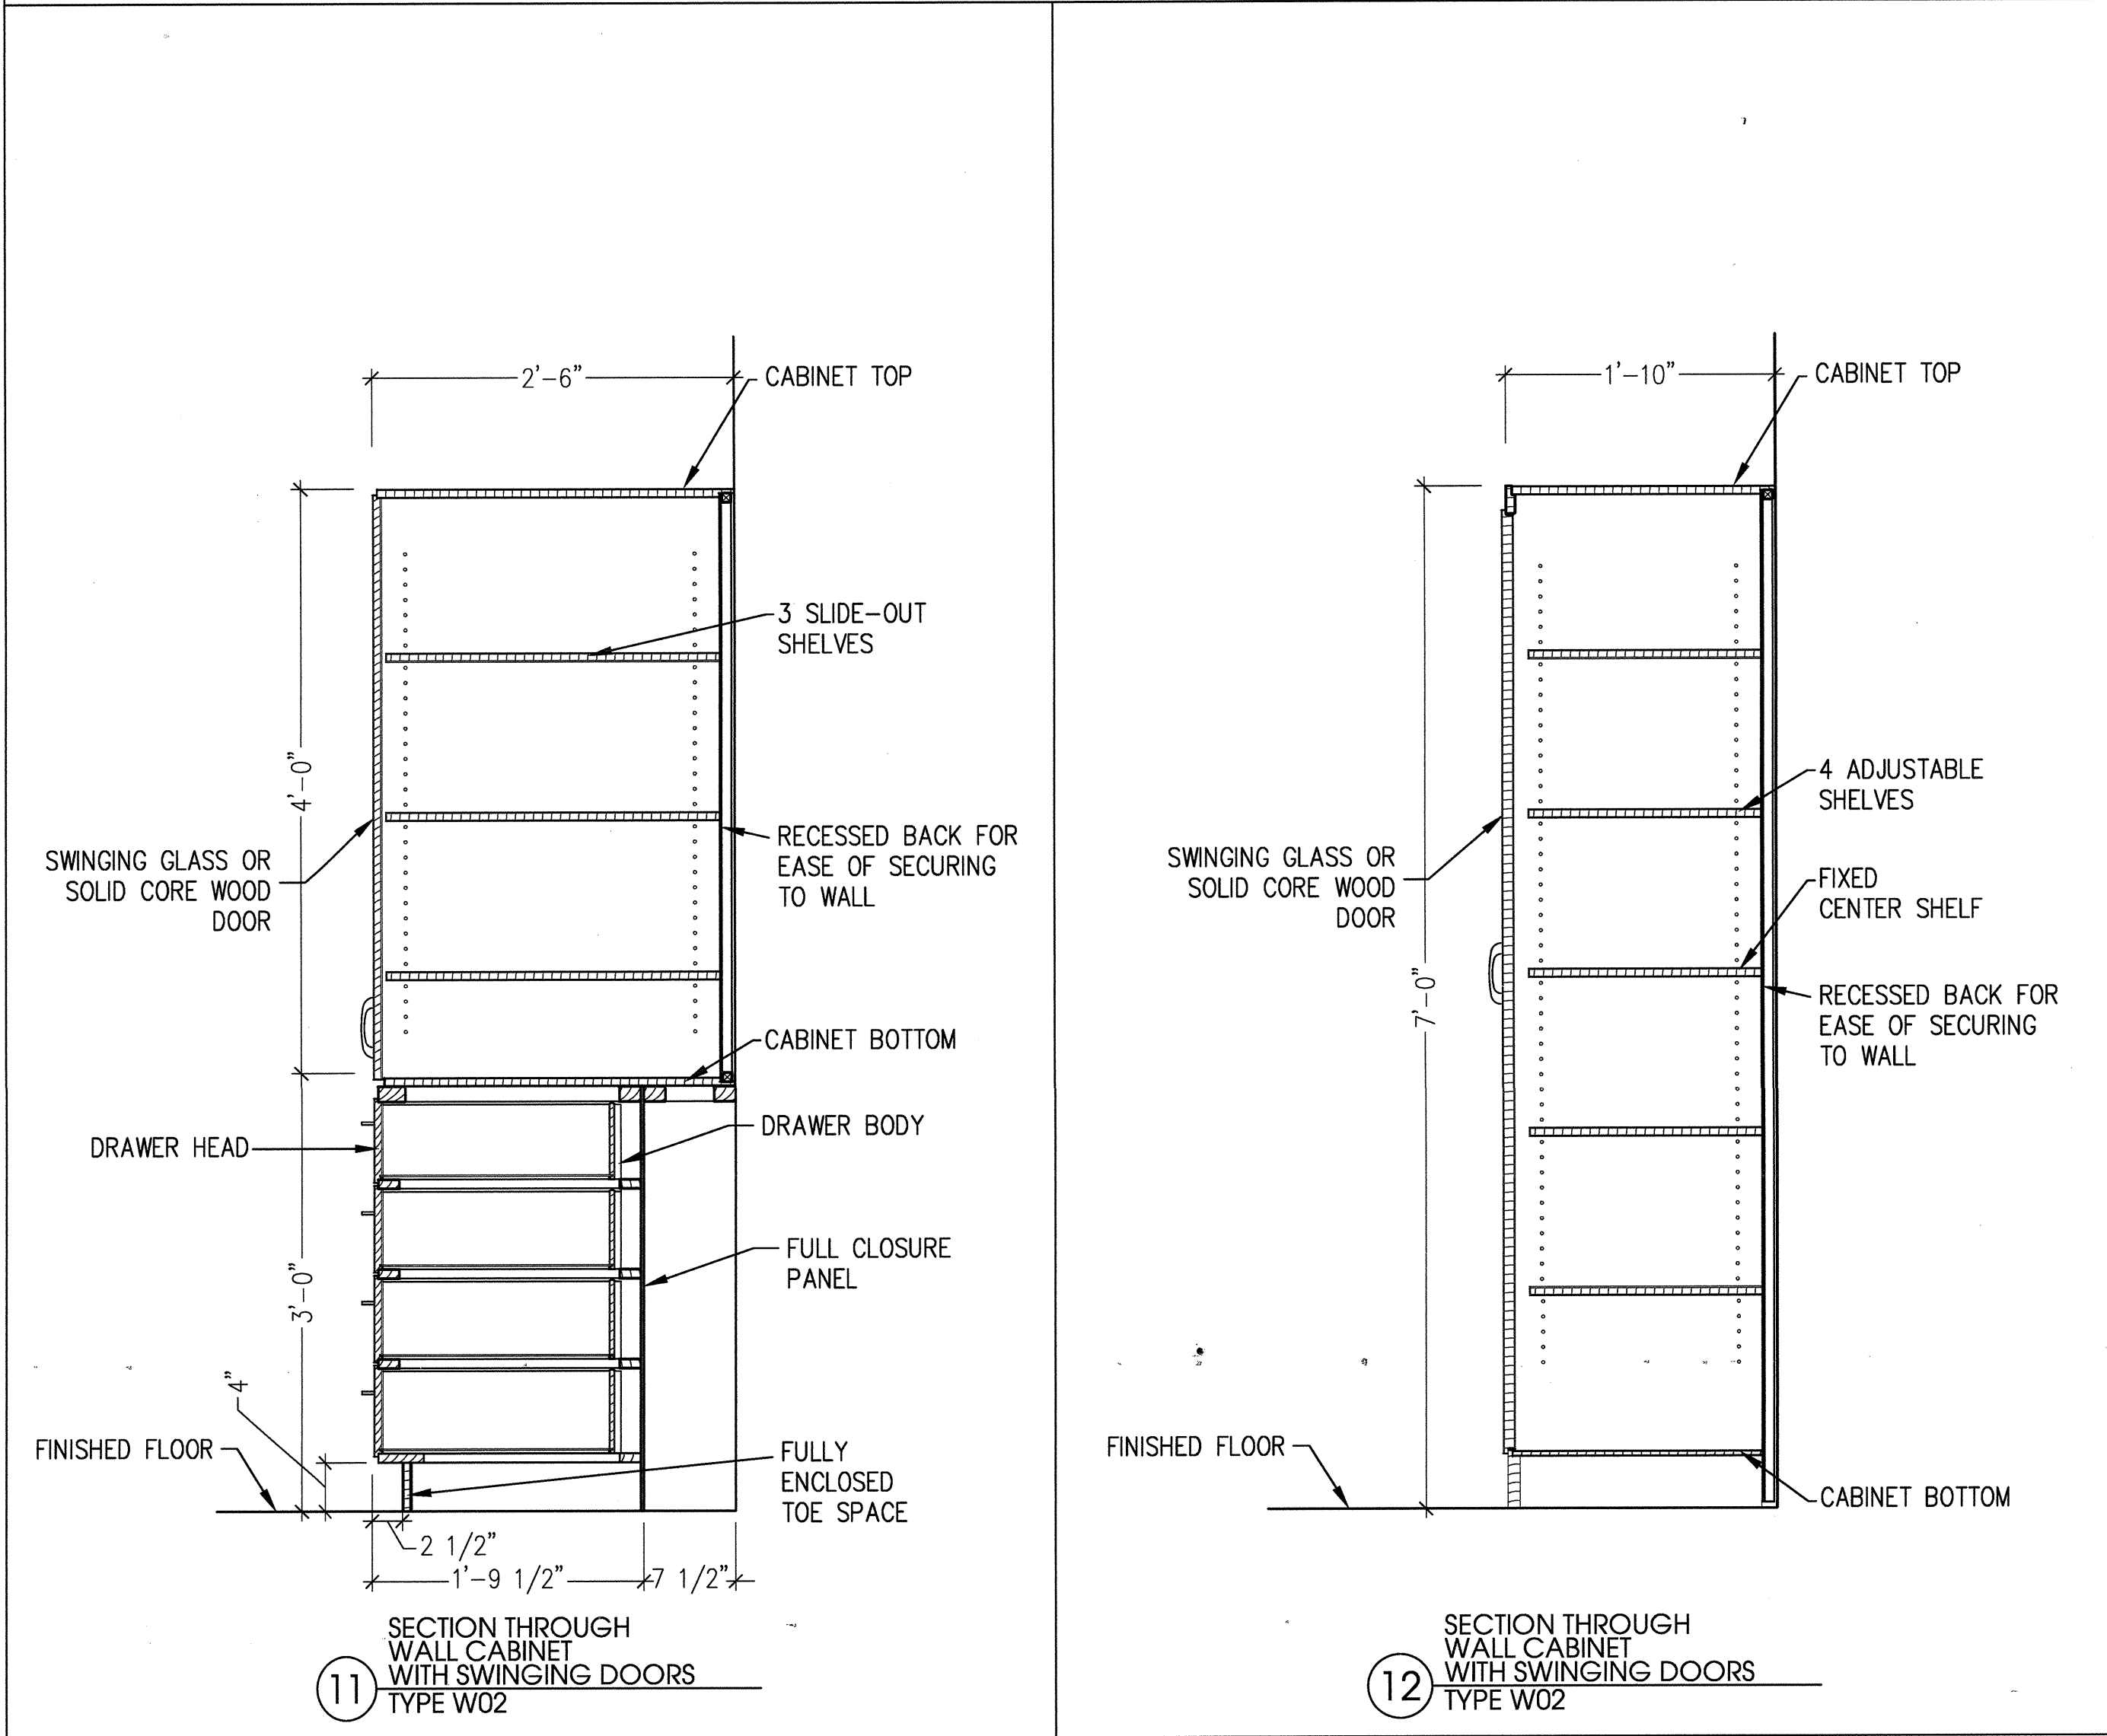

WOOD WALL-MOUNTED CABINETS

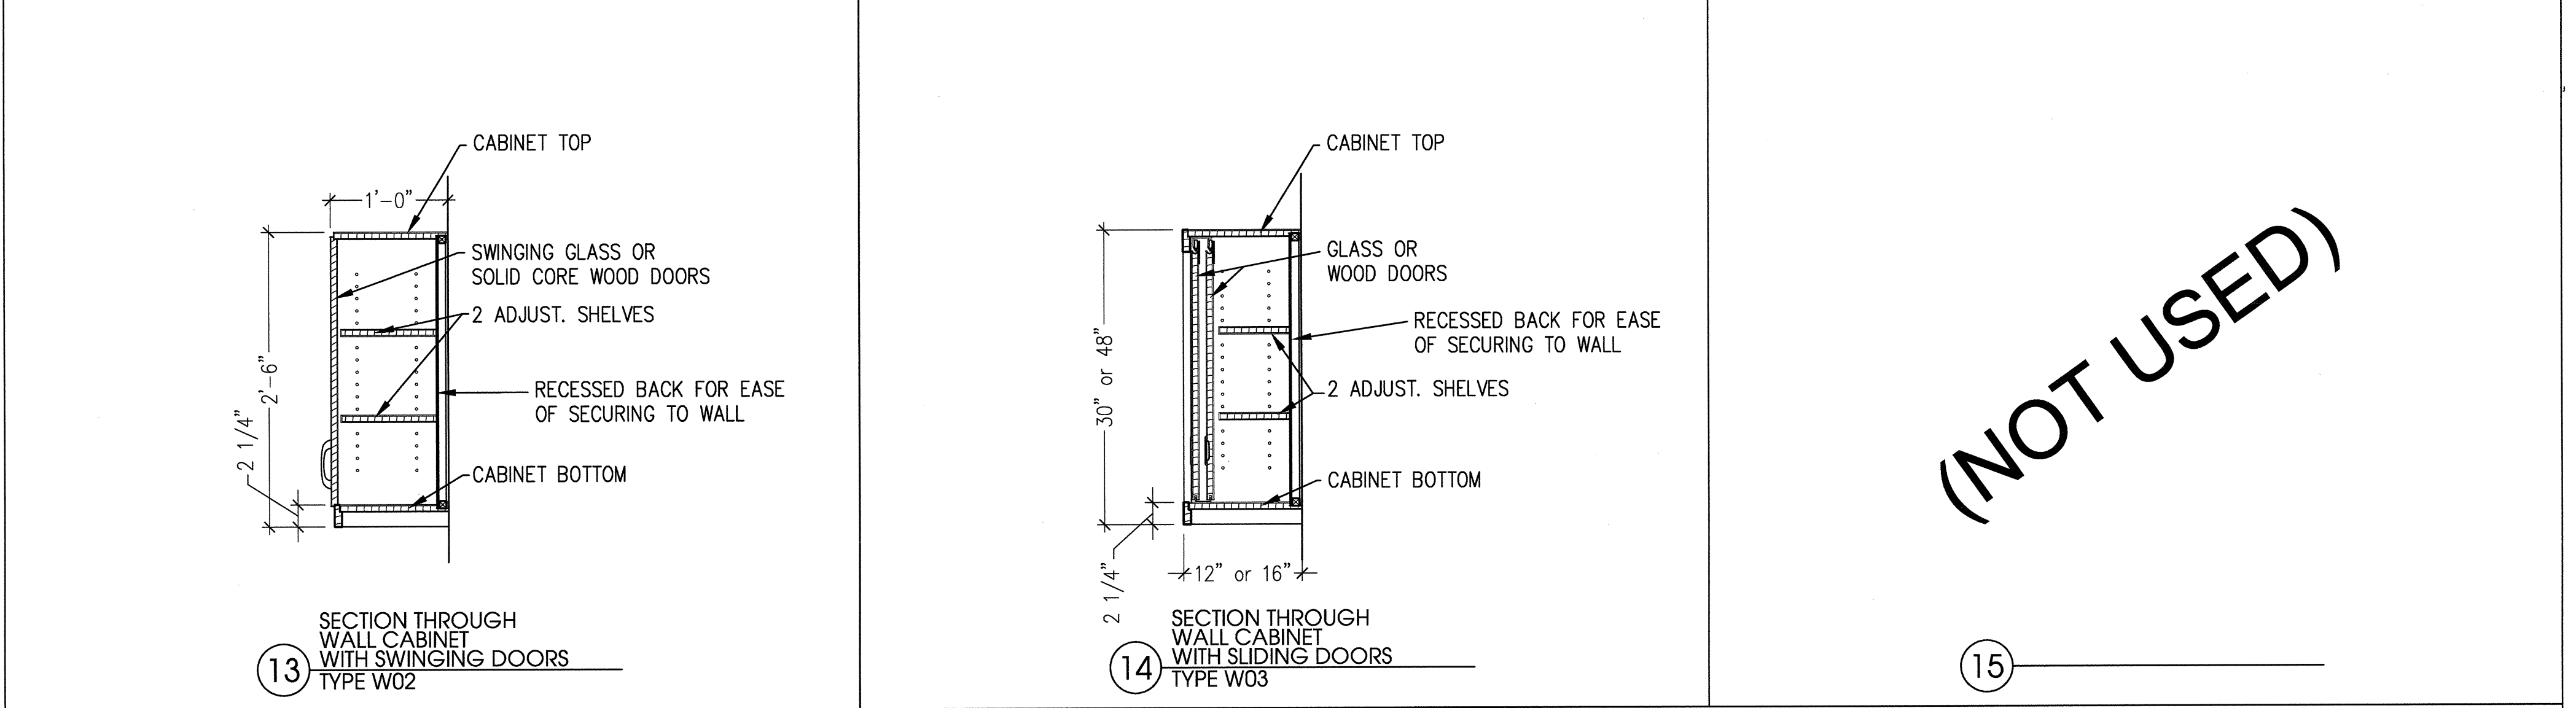

WOOD WALL-MOUNTED SHELVES

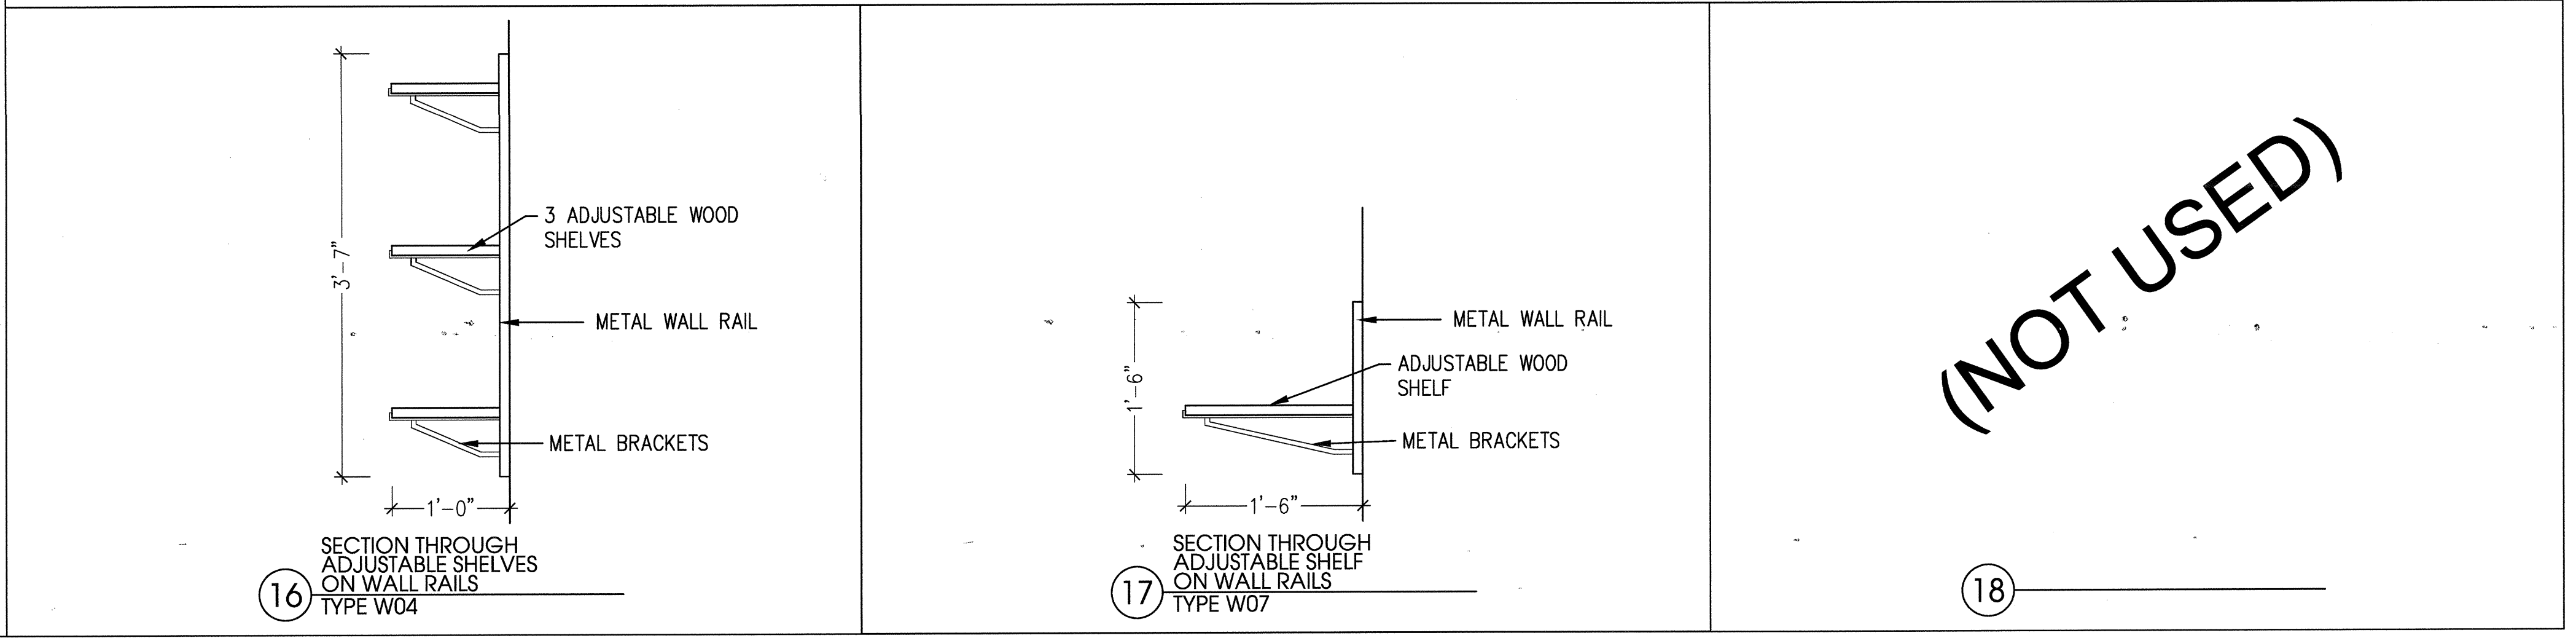

mbj ARCHITECTURE
A Professional Limited Company
GROVE PARK SQUARE
11537-B NUCKOLS ROAD
Richmond, Virginia 23059
(804) 273-9811 Fax: (804) 273-9843

**RAPPAHANNOCK
COMMUNITY COLLEGE**
CAMPUS RENOVATIONS
WARSAW + GLENN, VIRGINIA
PC: 260-17712

SST SST Planners
planners Laboratory Planners
1901 Wilson Blvd.,
Suite 307
Arlington, VA 22209
FAX: 703-875-8855

WOOD
CASEWORK
DETAILS

WORKING DRAWINGS
Date: JANUARY 13, 2010
REVISIONS
NO. DATE
Sheet
Q-41G
File Number
RCC-G-Q41G

COMMONWEALTH OF VIRGINIA
STEPHEN FLOYD
1/15/2010
ARCHITECT